FOR OFFICE USE

BASEMENT FLOOR PLAN & AREA CALCULATION

NORTH SIDE ELEVATION

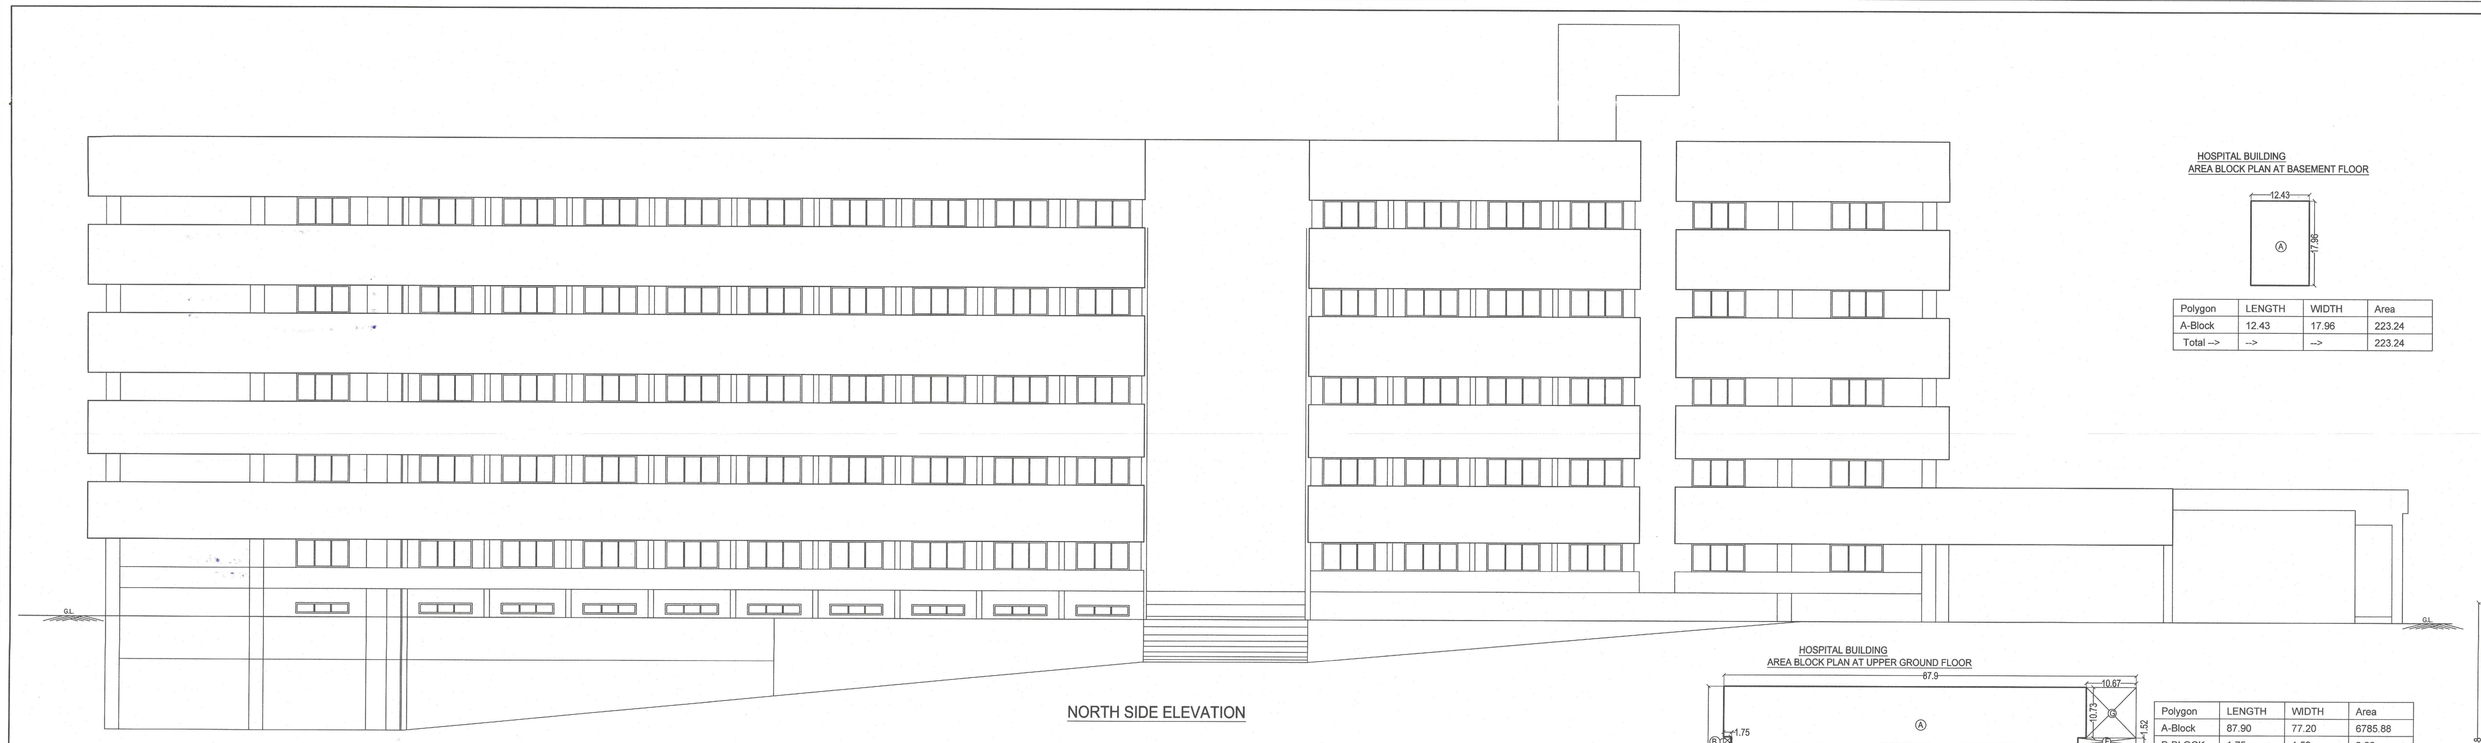

NORTH SIDE ELEVATION

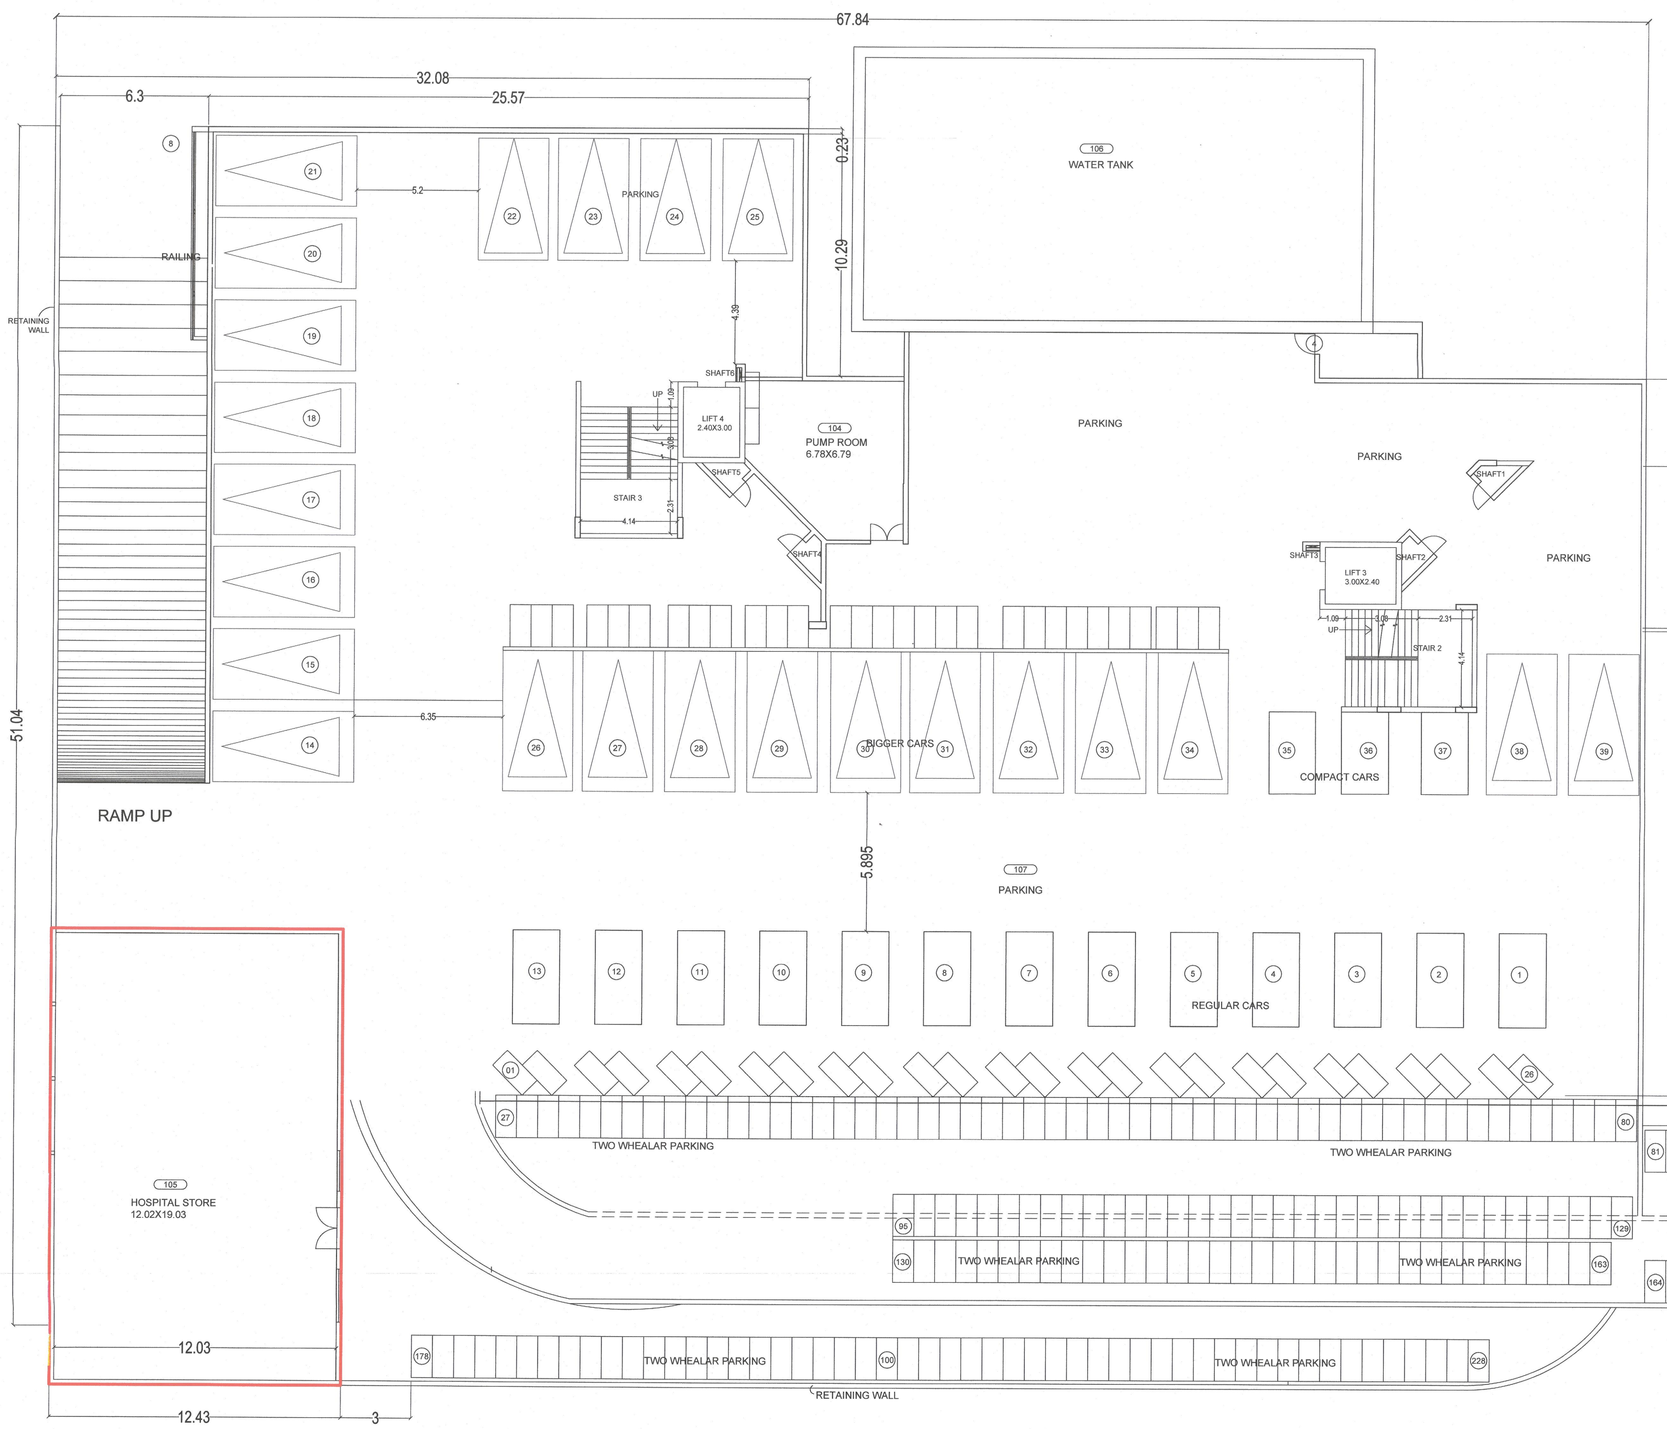

PROPOSED BASEMENT FLOOR PLAN

HOSPITAL BUILDING
AREA BLOCK PLAN AT BASEMENT FLOOR

Polygon	LENGTH	WIDTH	Area
A-Block	12.43	17.96	223.24
Total -->	-->	-->	223.24

HOSPITAL BUILDING
AREA BLOCK PLAN AT UPPER GROUND FLOOR

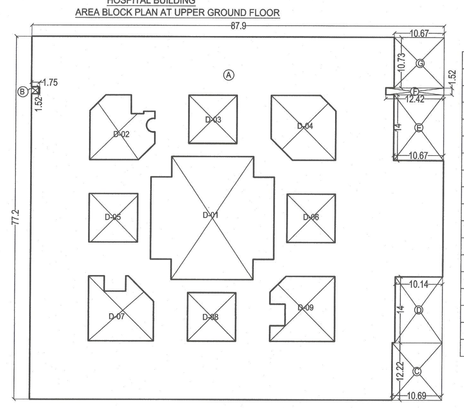

Polygon	LENGTH	WIDTH	Area
A-Block	87.90	77.20	6785.88
B-BLOCK	1.75	1.52	2.66
C-BLOCK	10.69	12.22	130.63
D-BLOCK	10.14	14.00	141.96
E-BLOCK	10.67	14.00	149.38
F-BLOCK	12.42	1.52	18.87
G-BLOCK	10.87	10.73	114.48
D-01	-->	-->	609.00
D-02	-->	-->	154.85
D-03	-->	-->	105.47
D-04	-->	-->	173.74
D-05	-->	-->	105.47
D-06	-->	-->	105.47
D-07	-->	-->	160.36
D-08	-->	-->	105.47
D-09	-->	-->	169.62
Total -->	-->	-->	4538.45

HOSPITAL BUILDING
AREA BLOCK PLAN TYPICAL SECOND,THIRD AND FOURTH FLOOR

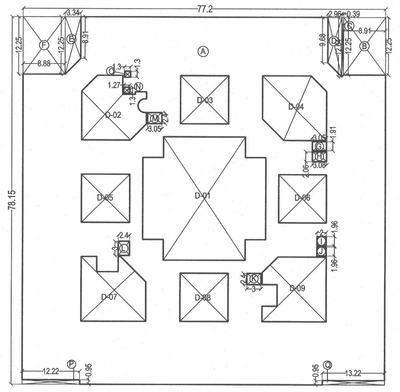

Polygon	LENGTH	WIDTH	Area
A-Block	77.20	78.15	6033.18
B-BLOCK	8.91	12.25	109.14
C-BLOCK	-->	-->	4.85
D-BLOCK	-->	-->	33.03
E-BLOCK	-->	-->	35.33
F-BLOCK	8.88	12.25	108.78
G-BLOCK	3.05	1.91	5.82
H-BLOCK	3.08	2.06	6.34
I-BLOCK	2.00	1.96	3.92
J-BLOCK	2.00	1.96	3.92
K-BLOCK	3.00	2.40	7.20
L-BLOCK	3.00	2.40	7.20
M-BLOCK	3.05	2.40	7.32
N-BLOCK	1.27	1.30	1.65
O-BLOCK	1.30	1.30	1.69
P-BLOCK	12.22	0.95	11.60
Q-BLOCK	12.22	0.95	11.60
D-01	-->	-->	609.00
D-02	-->	-->	154.85
D-03	-->	-->	105.47
D-04	-->	-->	173.74
D-05	-->	-->	105.47
D-06	-->	-->	105.47
D-07	-->	-->	160.36
D-08	-->	-->	105.47
D-09	-->	-->	169.62
Total -->	-->	-->	3984.34

AREA BLOCK PLAN AT LOWER GROUND FLOOR
HOSPITAL STORE

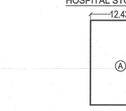

Polygon	LENGTH	WIDTH	Area
A-Block	12.43	17.96	223.24
Total -->	-->	-->	223.24

HOSPITAL BUILDING
AREA BLOCK PLAN AT LOWER GROUND FLOOR

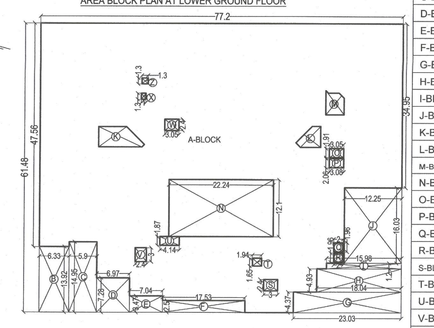

Polygon	LENGTH	WIDTH	Area
A-Block	77.20	61.48	4746.25
B-BLOCK	6.33	13.92	88.11
C-BLOCK	5.90	14.95	88.20
D-BLOCK	6.97	7.28	50.74
E-BLOCK	7.04	3.47	24.42
F-BLOCK	17.53	2.50	43.82
G-BLOCK	23.03	4.37	100.64
H-BLOCK	18.04	4.93	88.93
I-BLOCK	15.98	1.20	19.17
J-BLOCK	12.25	16.03	196.36
K-BLOCK	-->	-->	34.33
L-BLOCK	-->	-->	17.06
M-BLOCK	-->	-->	17.40
N-BLOCK	22.24	12.10	269.10
O-BLOCK	3.05	1.91	5.82
P-BLOCK	3.08	2.06	6.34
Q-BLOCK	2.00	1.96	3.92
R-BLOCK	2.00	1.96	3.92
S-BLOCK	3.00	2.40	7.20
T-BLOCK	1.94	1.65	3.20
U-BLOCK	4.14	1.86	7.70
V-BLOCK	3.00	2.40	7.20
W-BLOCK	3.05	2.40	7.32
X-BLOCK	1.00	1.30	1.30
Y-BLOCK	1.30	1.30	1.69
Total -->	-->	-->	3652.36

HOSPITAL BUILDING
AREA BLOCK PLAN AT FIRST FLOOR

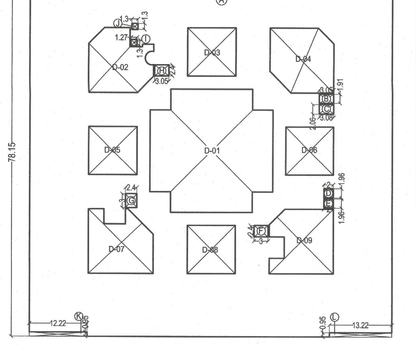

Polygon	LENGTH	WIDTH	Area
A-Block	77.20	78.15	6033.18
B-BLOCK	3.05	1.91	5.82
C-BLOCK	3.08	2.06	6.34
D-BLOCK	2.00	1.96	3.92
E-BLOCK	2.00	1.96	3.92
F-BLOCK	3.00	2.40	7.20
G-BLOCK	3.00	2.40	7.20
H-BLOCK	3.05	2.40	7.32
I-BLOCK	1.27	1.30	1.65
J-BLOCK	1.30	1.30	1.69
K-BLOCK	12.22	0.95	11.60
L-BLOCK	12.22	0.95	11.60
D-01	-->	-->	609.00
D-02	-->	-->	154.85
D-03	-->	-->	105.47
D-04	-->	-->	173.74
D-05	-->	-->	105.47
D-06	-->	-->	105.47
D-07	-->	-->	160.36
D-08	-->	-->	105.47
D-09	-->	-->	169.62
Total -->	-->	-->	4275.47

AREA BLOCK PLAN AT ELECTRICAL PANAL ROOM

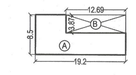

Polygon	LENGTH	WIDTH	Area
A-Block	19.20	8.50	163.20
B-Block	12.69	3.87	49.10
Total -->	-->	-->	114.10

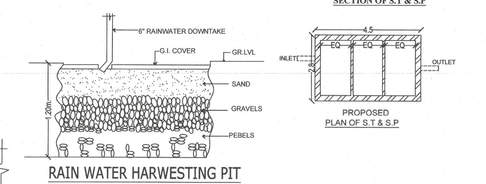

LOCATION PLAN
SCALE NTS

COMPOUND WALL DETAIL

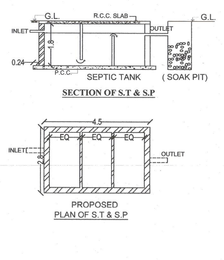

SECTION OF S.T & S.P

RAIN WATER HARWESTING PIT

PROPOSED
PLAN OF S.T & S.P

FOR OFFICE USE

अहवाल मान्य करण्यात येत आहे.

Approved as amended
as.....Cotaus
Subject to ..... mentioned in
this office letter
Dtd. 2.11.2021 vide No.602/2021-22

DY. ENGINEER
Town Planning
Municipal Corporation
Aurangabad.

O.C. Signed By D.D.T.P.

अटी व नियम

1 प्रस्तावित जोत्याची(प्लिंथ) बांधकाम पू-
र्णपणे जोत्याच्या आतच(Plinth Level) ठे
वण्यात यावे. तसेच तात्पुरतिस्वरुप /
अनधिकृत भौरिक्त बांधकाम, राडो
कचरा अथवा पूर्णतीने व्यवसाय हा
व्यावसियिक- हेतू साठा साकल पेअस नोंदवह
पुर्तता करा. या मुद्दा क्रमांक क्रमाक अथवा
एतो मुद्दे केल्या- व्यवसियिक प्रयोजन
व्यवसायाची कारवाइस पात्र राहील तसेच सदरी

सहायक संचालक नगररचना,
छ.संभाजीनगर मनपा,
छ.संभाजीनगर.

LEGEND

Plot boundry Shown in	Proposed work Shown in	Drainage line Shown in	Water line Shown in

REVISED PLAN FOR HOSPITAL BUILDING
AT.C.T.S.NO.15309/1, MOUJE GARKHEDA,
AURANGABAD.
FOR,
DR.BABASAHEB AMBEDKAR VAIDYAKIYA PRATISTHAN.

677 Act Regn.No. P-16218/18
Architects & Engineers

OWNER'S SIGNATURE

NORTH

JOB NO.	DRG.NO.-
DRAWN BY:- Mujib Pathan	
FILE NAME :- HEDGEWAR HOSPITAL	
DATE:- 12.07.2021	SCALE: 1:100

ARCHITECT
INTERIOR AND
LANDSCAPE
DESIGNERS

MODULE

"MODULE HOUSE"
OPP.M.E.S.INDP. BNGL.
NEAR BABA PETROL PUMP
PRATAPNAGAR, AURANGABAD.
PHONE NO. 2336235 (OFF.)
09422050158

DEEPAK DESHPANDE
B. ARCH(PUNE) A.I.I.A.
REGD NO. CA/87/11196