FOR OFFICE USE | 3/8

LOWER GROUND FLOOR PLAN

Approved as commenced
for.....Colony
Subject to ...as mentioned in
this office ...mit No.622/2021-22
Date..22/11/2021

DY.ENGINEER
Town Planing
Municipal Corporation
AURANGABAD.

O.C. Signed By D.D.T.P.

अटी व नियम

या बांधकाम परवानगीनुसार बांधकाम फक्त तेराव्या मजल्या पर्यंत (Thirth Level) ची बांधकाम पूर्ण झाल्यावर वास्तुविशारद / व्यवस्थापक अभियंता/ सुपरवायझर, यांचे कडील उपोयोगाचे पूर्णत्वाचे प्रमाणपत्र हे कार्यालयास दिल्या शिवाय भोगवटा प्रमाणपत्र देता येणार नाही. या मुळे वेळ बांधकाम अनधिकृत समजून नगरपालिका कायदा प्रमाणे कारवाई होऊ शकते.

महत्त्व बांधकाम साहित्य
च माती म.न.पा.च्या
स्वस्थावर ठेव नये

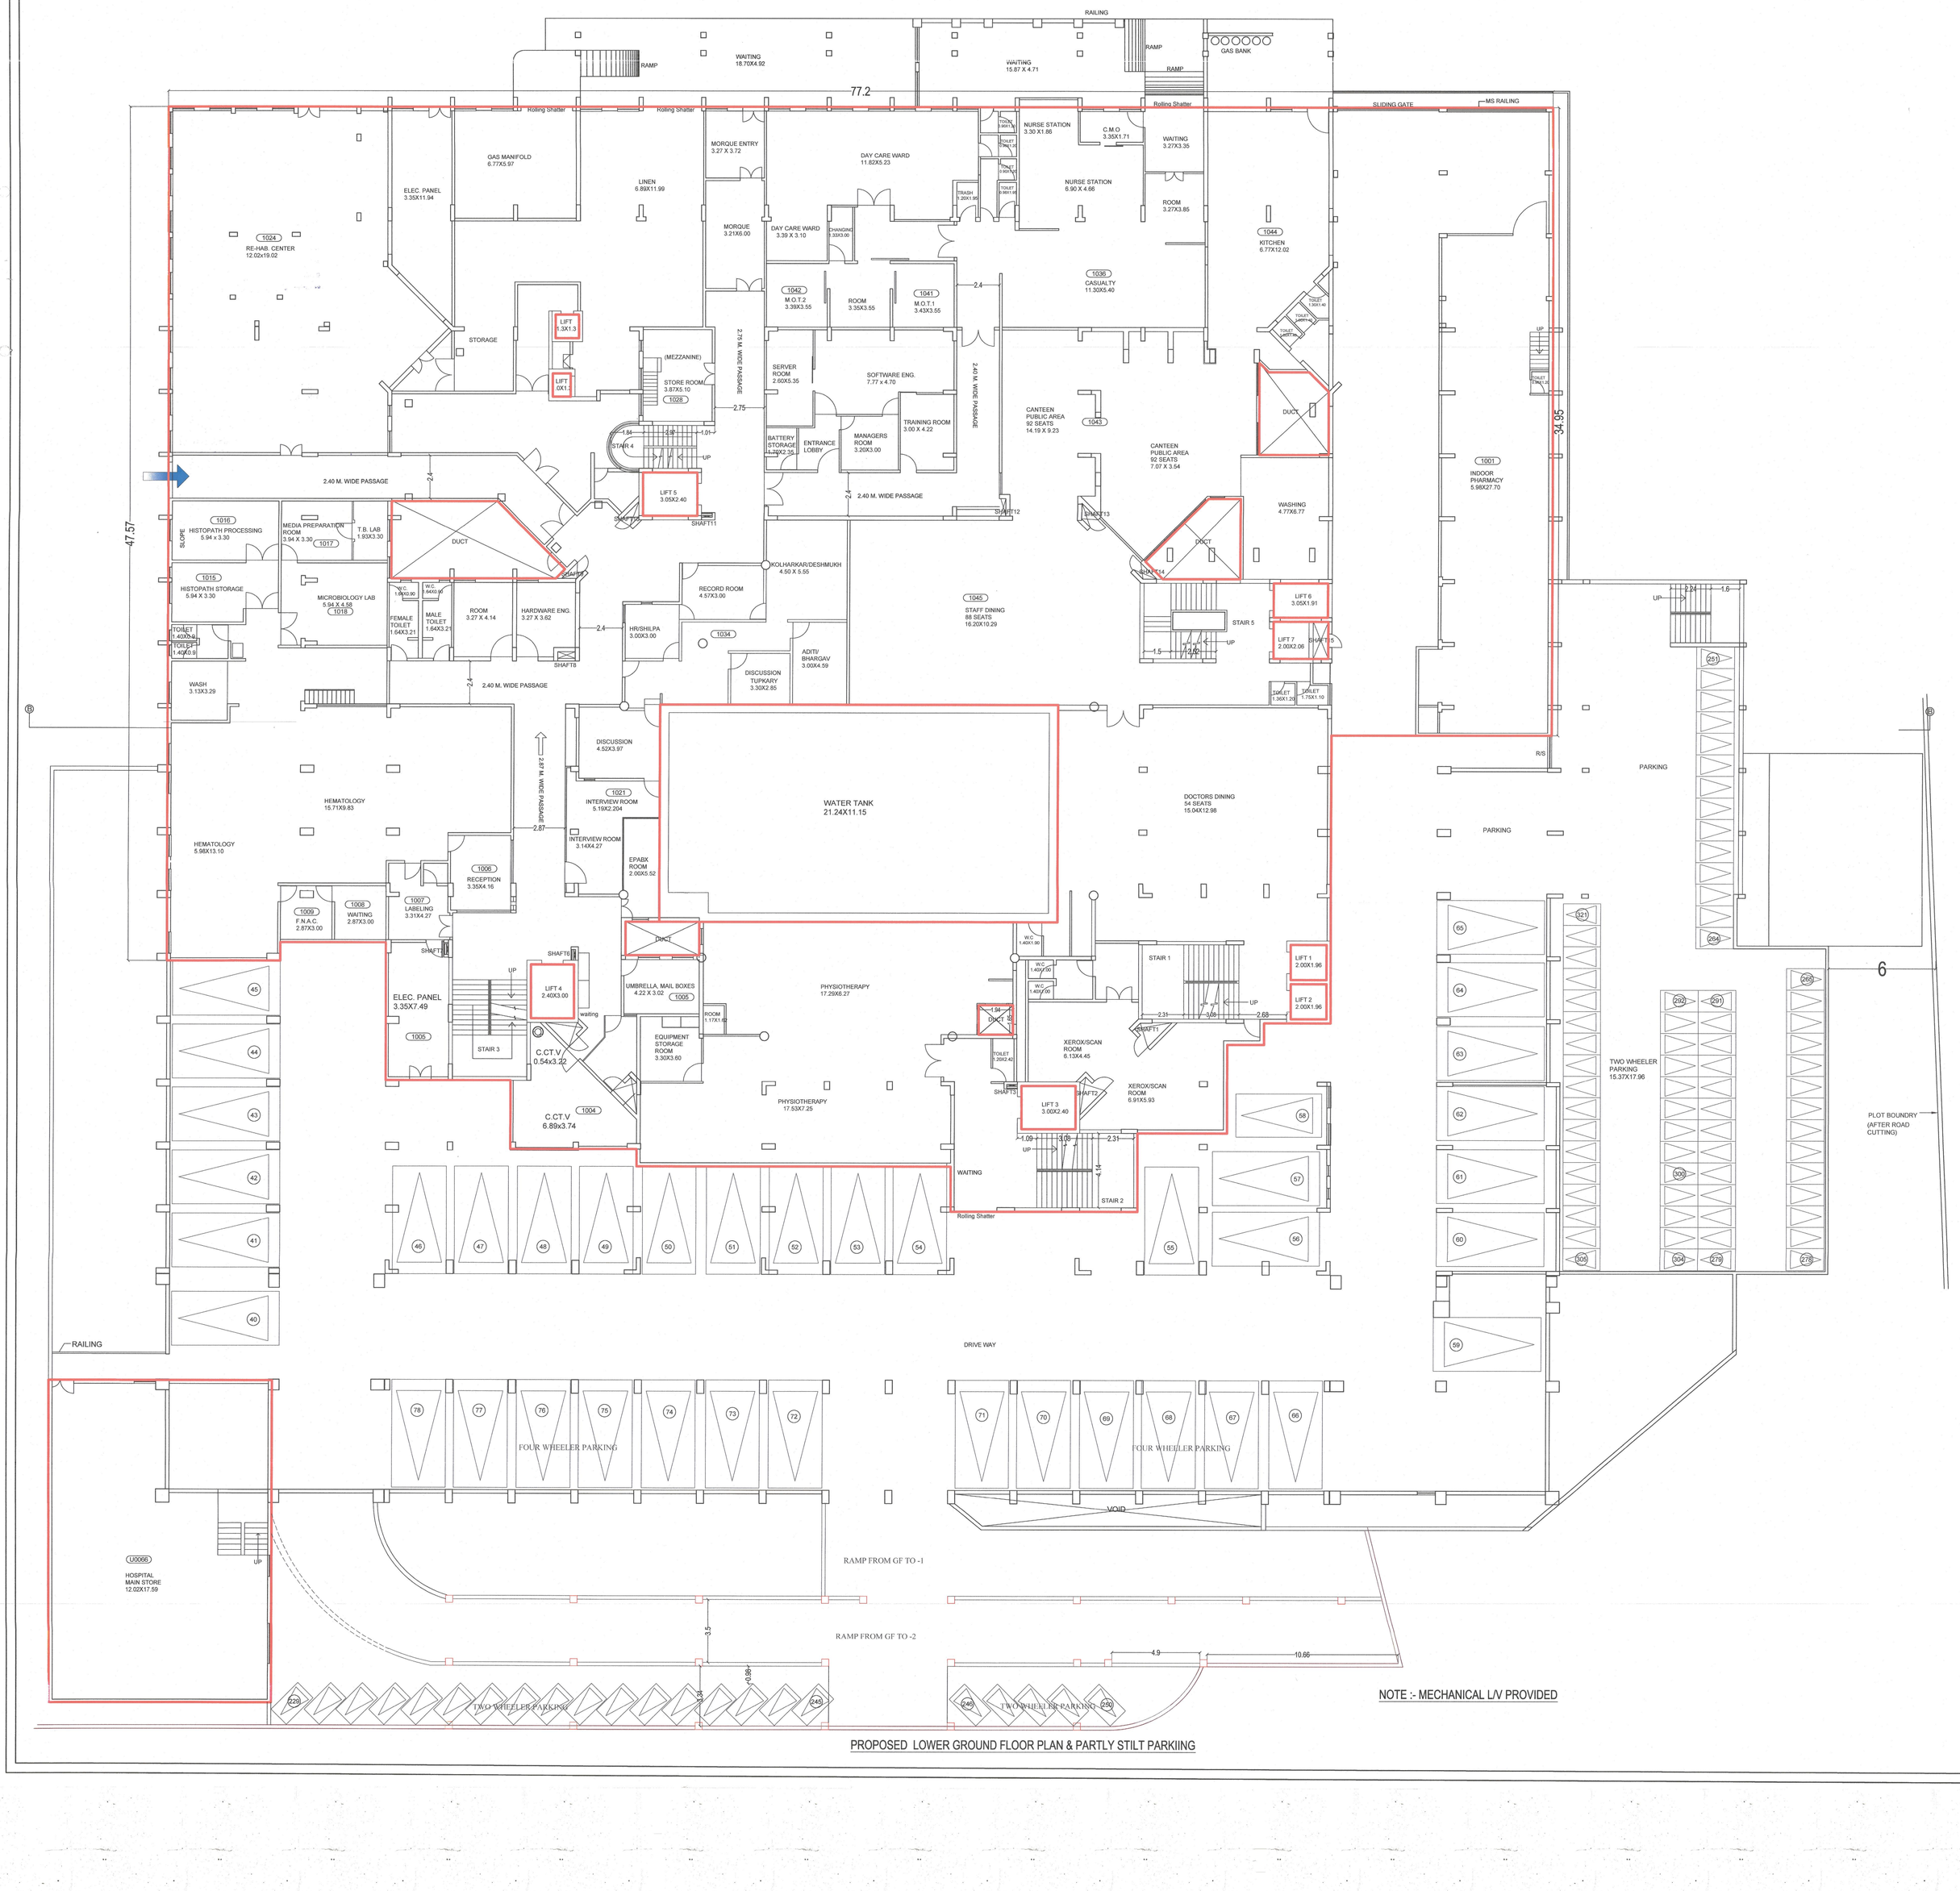

NOTE :- MECHANICAL L/V PROVIDED

PROPOSED LOWER GROUND FLOOR PLAN & PARTLY STILT PARKIING

LEGEND:

Plot boundry Shown in	Proposed work Shown in	Drainage line Shown in	Water line Shown in

REVISED PLAN FOR HOSPITAL BUILDING
AT.C.T.S.NO.15309/1, MOUJE GARKHEDA,
AURANGABAD.
FOR,
DR.BABASAHEB AMBEDKAR VAIDYAKIYA PRATISTHAN.

BPT Act Reg.No. P-1628/58

OWNER'S SIGNATURE

JOB NO.:-	DRG.NO.:-
DRAWN BY:- Mujib Pathan	
FILE NAME :- HEDGEWAR HOSPITAL	
DATE:- 12.07.2021	SCALE: 1:100

NORTH

ARCHITECT
INTERIOR AND
LANDSCAPE
DESIGNERS

MODULE

"MODULE HOUSE"
OPP.M.E.S.INSP. BNGL.
NEAR BABA PETROL PUMP
PRINTRAVEL,AURANGABAD.
PHONE NO. 2336239.(OFF.)
9422203158

DEEPAK DESHPANDE
B.ARCH(PUNE) A.I.I.A.
REGD NO. CA/87/11186